A FINAL PLAT FOR

HERITAGE HILLS

A TRACT OF LAND BEING PART OF
SECTIONS 22 & 23, TOWNSHIP 47 NORTH, RANGE 2 WEST
CITY OF TRUESDALE, WARREN COUNTY, MISSOURI

A FINAL PLAT FOR

HERITAGE HILLS

A TRACT OF LAND BEING PART OF
SECTIONS 22 & 23, TOWNSHIP 47 NORTH, RANGE 2 WEST
CITY OF TRUESDALE, WARREN COUNTY, MISSOURI

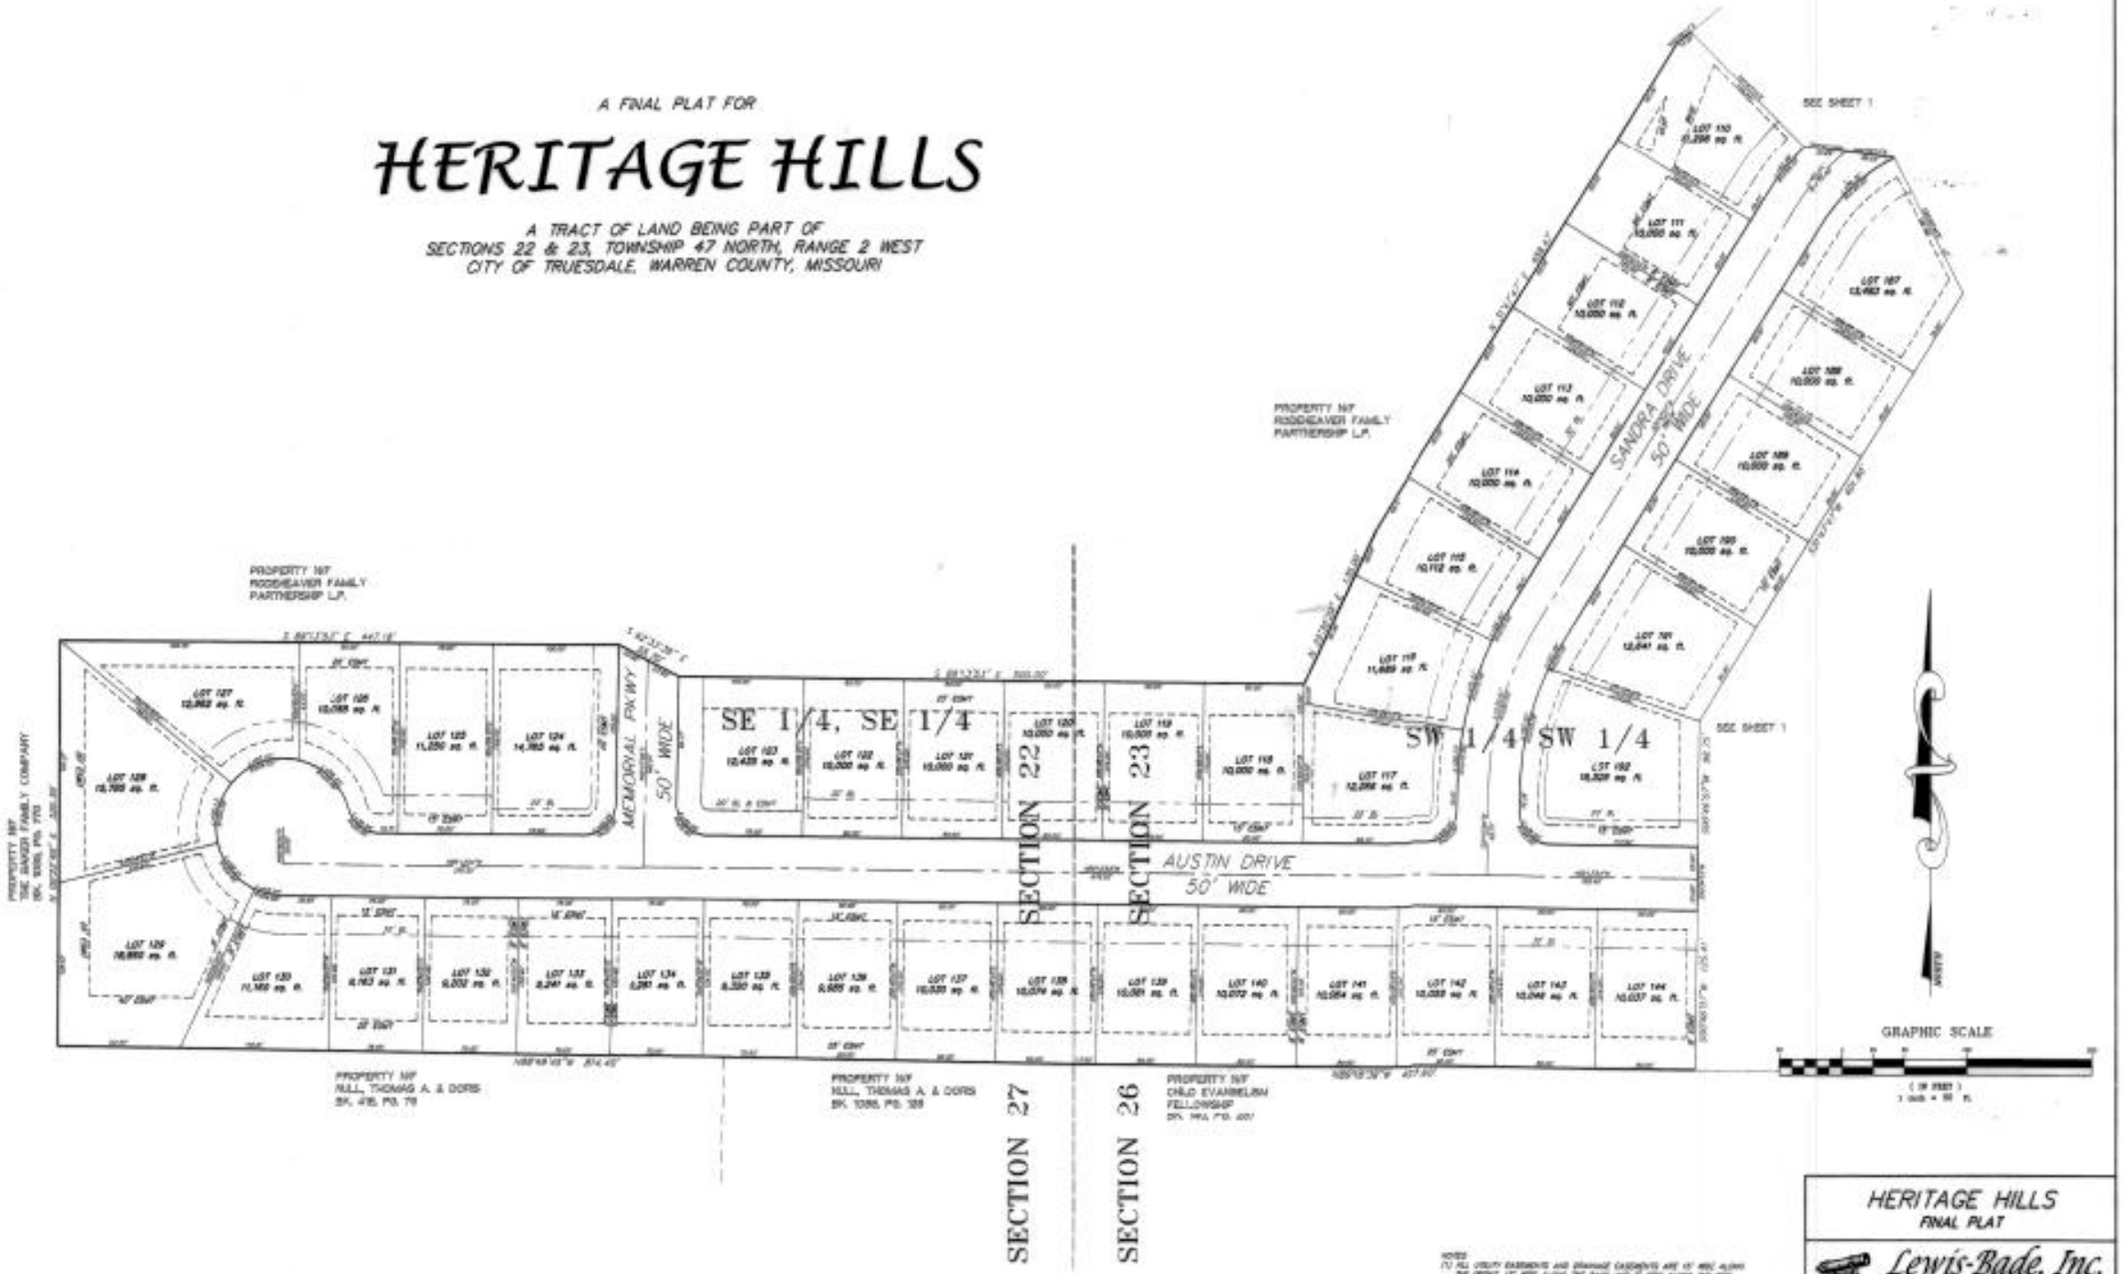

NOTES:
(1) ALL UTILITY EASEMENTS AND DRAINAGE EASEMENTS ARE 10' WIDE ALONG THE FRONT, 10' WIDE ALONG THE REAR AND 5' WIDE ALONG THE SIDE LINES UNLESS OTHERWISE NOTED.
(2) PERMANENT AND NON-PERMANENT MONUMENTS WILL BE SET WITHIN TWO (2) MONTHS AFTER RECORDING FOR ALL LOT CORNERS PER REVISED MISSOURI STATUTES, HOUSE 20-10.030

HERITAGE HILLS
FINAL PLAT

Lewis-Bade, Inc.
Registered Land Surveyors
and Professional Engineers
120 EAST MILTON, WARRENTON, MO. 63383
PHONE (636) 456-2870 FAX (636) 456-7200

DRAWN BY: MATT	CHECKED BY: L.P.B.	SCALE: 1" = 50'	DATE: 8/7/06